FilmL.A., Inc.
6255 W Sunset Blvd, 12th Floor
Hollywood, CA 90028
t: (213)977-8600 - f: (213)977-8601
www.filmla.com

Summary Information

Permit No: F00136312-C **Type of Permit:** FILMING **Release Date:** 05/03/2018

Production Company BIOCHEMISTRY, LLC

Insured Company Name BIOCHEMISTRY, LLC

Contact Phone No. 1 818-517-6271
Contact Phone No. 2
Fax
Address 812 N ROBERTSON BLVD
WEST HOLLYWOOD, California
90069

Production Title BIOCHEMISTRY

Type of Production Feature

Producer Alex Scott

Director Olivia Wilde

1st AD Scott Robertson

Production Manager Alex Scott

FilmL.A. Coordinator Michael Gonzalez

Location Manager Michael Wesley
Primary Phone Mobile - 818-517-6271
Secondary Phone Office - 323-860-7680

Location Assistant NA NA
Primary Phone Mobile - 818-517-6271
Secondary Phone

Fees

FILMLA NON-REFUNDABLE FILM PERMIT RIDER FEE	$105.00
LA CITY FIRE SAFETY OFFICER	$340.00

Total Permit Fee $445.00

Number of Locations 1

NOT A PERMIT

FilmL.A., Inc.
6255 W Sunset Blvd, 12th Floor
Hollywood, CA 90028
t: (213)977-8600 - f: (213)977-8601
www.filmla.com

Summary Information — Location

Permit Number	F00136312-C	**Location Manager**	Michael Wesley
Production Company	BIOCHEMISTRY, LLC	Primary Phone	Mobile - 818-517-6271
Insured Company	BIOCHEMISTRY, LLC	Secondary Phone	Office - 323-860-7680
Production Title	BIOCHEMISTRY		

Location Address 1130 Westchester Pl., Los Angeles, CA, 90019

Location Type Private Residence

Prep Dates 5/1/2018 - 5/2/2018 07:00 - 22:00 2 days

Film Dates 5/3/2018 - 5/3/2018 07:00 - 23:59 1 day
5/4/2018 - 5/5/2018 16:00 - 07:00 1 day

Strike Dates 5/5/2018 - 5/5/2018 07:00 - 22:00

Open or Closed to the Public Closed

Generic Conditions
*LAFD UFSO: Company must contact FilmL.A. for extension of the Uniformed Fire Safety Officers' hours. During normal business hours, UFSO must also inform the LAFD Film desk of the extension.
Community Survey Obtained
Equipment staging and vehicles may park on one side of the street only.
Must Maintain 5' Clearance on Sidewalks/Walkways
Must maintain local/emergency access
No cast or crew parking on area streets
No steps from trailers, trucks or motorhomes may be facing road
Number of uniformed officers listed on the permit is a minimum requirement.
Permittee remains responsible for deploying a sufficient number of uniformed officers to provide traffic and crowd control to ensure the safety of the film crew and the public.
Traffic control must be done in accordance w/MUTCD
Traffic Officers Required
Uniformed officers shall have a copy of the film permit in their possession and are required to confirm that all traffic control signage devices are in place.

Please see attached documents
Michael Wesley Agent letter.pdf
Westchester Pl btwn 12th St & Country Club Dr Alt curb - Biochemistry LLC.pdf

Equipment on Location

Type	Quantity
10 Ton Truck	1
5 or 10 ton trucks	6
Cast/Crew vehicles	150
Catering Truck	1

Personnel on Location

Type	Quantity
Cast	10
Crew	85
Extras	75
LA City UFSO assigned	42632

NO PERMIT

FilmL.A., Inc.
6255 W Sunset Blvd, 12th Floor
Hollywood, CA 90028
t: (213)977-8600 - f: (213)977-8601
www.filmla.com

Summary Information — Location

Permit Number F00136312-C
Production Company BIOCHEMISTRY, LLC
Insured Company BIOCHEMISTRY, LLC
Production Title BIOCHEMISTRY

Location Manager Michael Wesley
Primary Phone Mobile - 818-517-6271
Secondary Phone Office - 323-860-7680

Condors	1	Off-Duty/Retired LAPD Officer(s)	2
Cranes	1		
Cube Trucks	2		
Generator	2		
Honey Wagons	1		
Motor Homes	5		
Picture vehicles	6		
Portable restrooms	1		
Stakebed Trucks	6		
Vans	5		

Filming Activities Atmospheric Smoke Effects; Camera on sticks; Drive by; Drive ups & away; Equipment on property; Equipment on sidewalk & street; Equipment on sidewalk, in curb lane & across street; Exterior establishing shots; Exterior models against scenery; Interior and exterior dialogue; Intermittent traffic control - 2 minutes standard; Bag Street Lights (Production is working with James Masud with LA City Street Lights Map provided to Film LA; Production Vehicles parked over night within posted areas;

Special Effects: F/X Permit # 26571

Type	No. Times Per Day	No. Takes Per Take
Candles	6 - 10	6 - 10

Description of F/X Scene: CANDLES IN A CANDELABRA FOR BACKGROUND SETTING
20- CANDLES
UNDER THE DIRECT SUPERVISION OF kenneth w rudell, 2872.07 AND SPOT CHECK FOR EFFECTS ONLY FP# 136312

Jurisdiction **Political:** Los Angeles City - Council District 10 **Police:** Los Angeles Police Department **Fire:** Los Angeles City

Thomas Guide **Page:** 633 **Grid:** G4

Coordinator Note Rider C adjusts hours at location

NOT A PERMIT

FilmL.A., Inc.
6255 W Sunset Blvd, 12th Floor
Hollywood, CA 90028
t: (213)977-8600 - f: (213)977-8601
www.filmla.com

Summary Information — Location

Permit Number	F00136312-C	**Location Manager**	Michael Wesley
Production Company	BIOCHEMISTRY, LLC	Primary Phone	Mobile - 818-517-6271
Insured Company	BIOCHEMISTRY, LLC	Secondary Phone	Office - 323-860-7680
Production Title	BIOCHEMISTRY		

Parking

Base Camp 1125 Crenshaw Blvd,
Location Type : Los Angeles, CA,
Other Location 90019

Crew Parking 4550 W Pico Blvd,
Location Type : Los Angeles, CA,
Other Location 90019

Parking Notes

Base Camp: private lot at - 1125 Crenshaw Blvd. Los Angeles, CA 90019
5/2 - pull-in by 10pm
5/3 - 10am - 1am
5/4 - 1pm - 5/5 7am

Catering: Ethiopian Church - 3405 W. Pico Blvd. Los Angeles, CA 90019
5/3 - 5am - 10pm
5/4 - 7am - midnight
LAFD approved for spot check by Insp. Owens

Crew Parking: Lowe's Structure - 2nd Level - 4550 W. Pico Blvd. Los Angeles, CA 90019

NOT A PERMIT

Appointment of As Authorized Agent and Representative

I certify that I am a representative of Biochemistry LLC ("Principal") and am authorized to enter, on its behalf, into permits (which are binding contractual agreements) with city and municipality representatives and when necessary the State of California. I further certify that I am authorized by Principal to appoint other representatives and agents for Principal and to give such representatives and agents authority to enter into and bind Principal to permits relating to the issuance of and compliance with location film (e.g. theatrical television, commercial and other motion picture filming) and still photographic permits, including the permits themselves and any riders (amendments) to such permits. Acting on behalf of the Principal in my capacity as its authorized representative, I appoint Walker Location Services and its employees and agents ("WLS") as Principal's authorized representatives and agents to apply for location film (e.g. theatrical television, commercial and other motion picture filming) and still photographic permits on behalf of Principal through Film L.A. Inc. of Southern California for any city, county or other jurisdiction where Film LA operates; to negotiate discuss, accept, modify, agree to and bind Principal to the terms and conditions of such permits, subject to Principal's requirements and standards for such permits, (including all restrictions and/or community guidelines applicable to any such permit); and to execute such permits on behalf of Principal. Principal understands, acknowledges and agrees that it (and/or insurer) remains responsible and liable for all obligations imposed by or incidental to any permit or rider issue to Principal signed by any employee or agent of (including any coordinator, runner or messenger used by) WLS. Principal further agrees to comply with the terms and conditions of any such permits and hereby appoints WLS as an authorized representative to facilitate compliance with such terms and conditions following issuance of any such permits and to enter into agreements for Principal with respect thereto. Any person, agency; entity or organization (including Film LA) and any city, county or other jurisdiction (where Film LA operates) may rely upon this appointment and need not obtain further authorization for any act described herein. Any original or faxed copy of this appointment shall be sufficient, and may be treated as an original for all purposes. The appointment may be revoked by Principal at any time in writing delivered to Film LA, but in any case shall expire one (1) year from the date of execution set forth below.

I declare under penalty of perjury under the laws of State of California that I am authorized to appoint WLS as agent for Principal, and based upon that authority I hereby appoint WLS as Principal's agent as set forth herein.

Walker Film Production Services Inc.
4607 Lakeview Canyon Rd. # 254
Westlake Village CA 91361

818.706.8022 office
818.253.7052 cell
888.846.6011fax

Dated: 4/3/18

Name of Principal: Biochemistry LLC

Representative's Signature:

Print Representative's name: Michael Wesley C/o Walker Production Services
Representative's Title: LocationManager
Principal's Address: 1438 N. Gower St., Bldg. 13 3rd Floor
Los Angeles CA 90028

Principal's Telephone: (323)860- -7680

NO PERMIT

Permit #F001362[illegible]-C

ALL TRAFFIC CONTROL WILL BE INSTALLED TO MEET OR EXCEED THE LATEST CA-MUTCD MINIMUM REQUIREMENTS

Ⓢ TRAFFIC SIGNAL
● TRAFFIC CONE
TYPE I W/ SIGN
HIGH LEVEL WARNING DEVICE

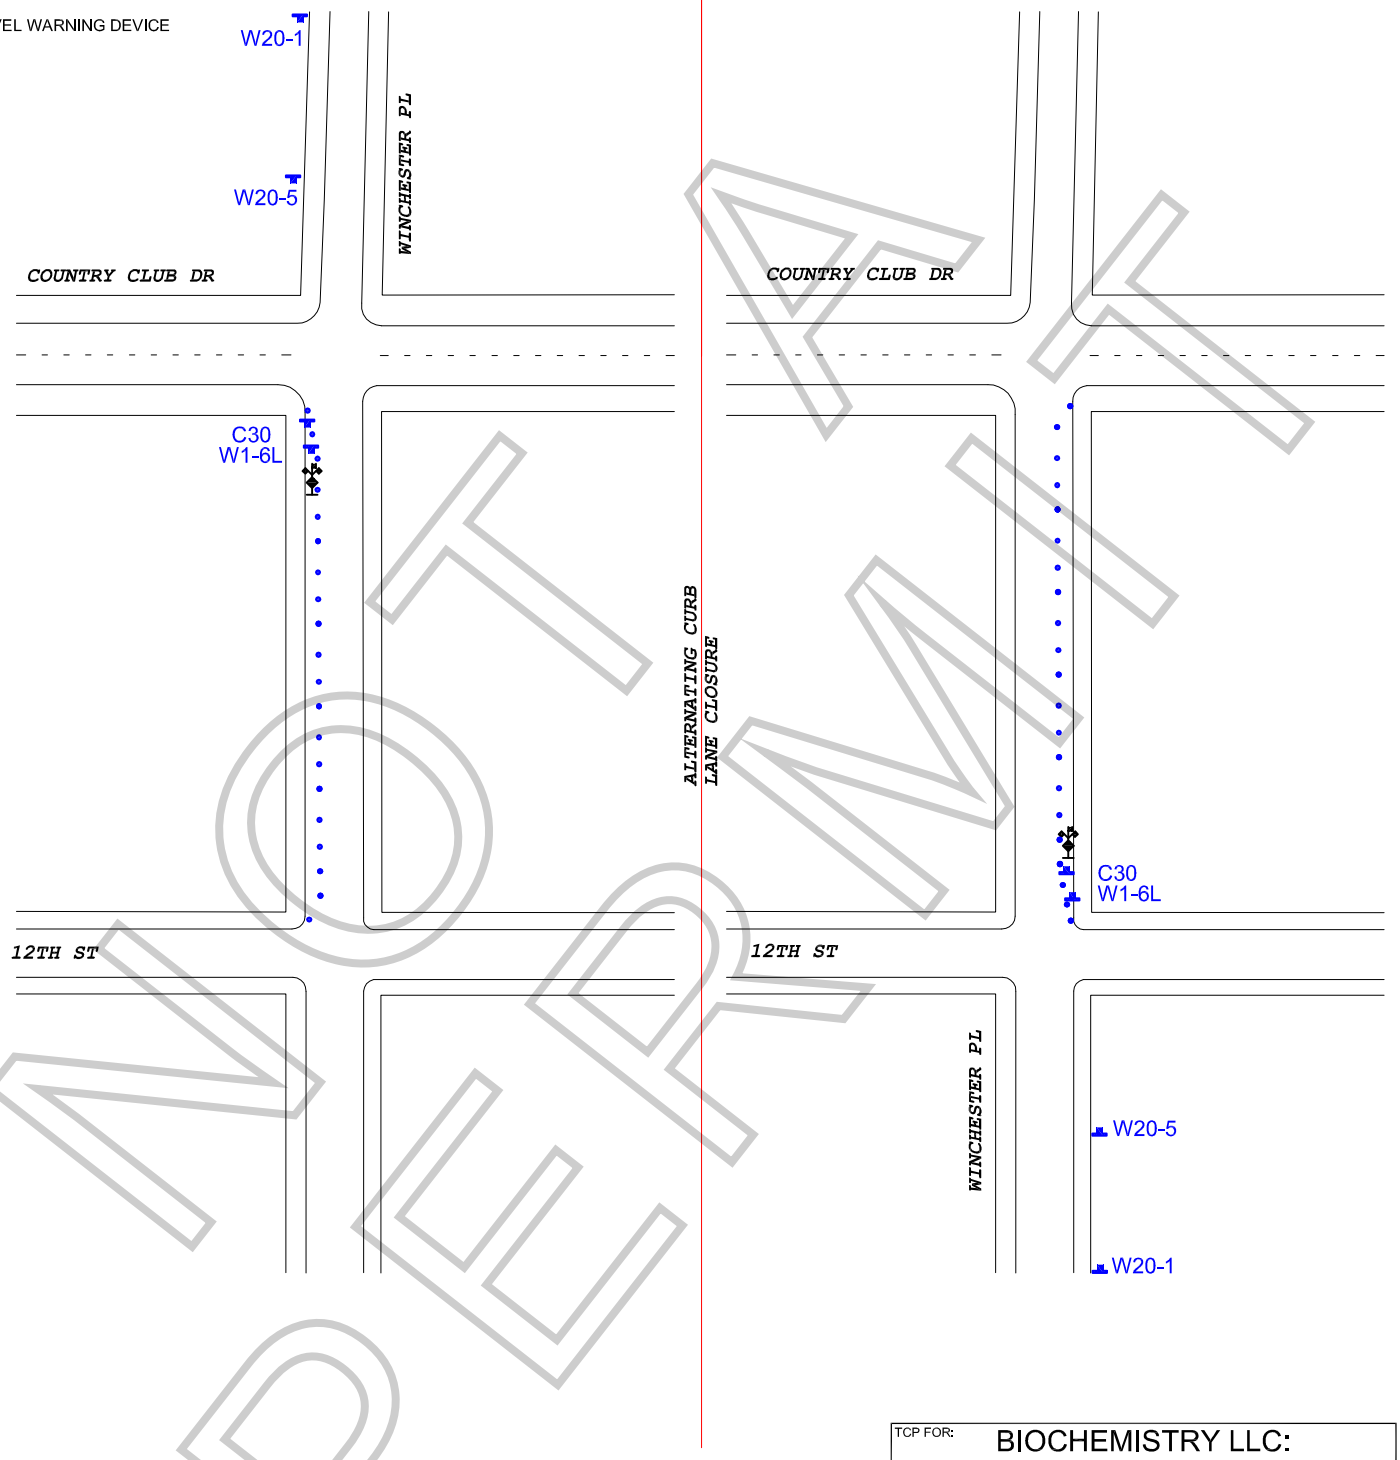

NOT A PERMIT

WORK ZONE TRAFFIC CONTROL PLAN
GENERAL NOTES

1. DATE/TIME: 5-3-18 FROM 07:00 HOURS TO 22:00 HOURS &
5-4-18 FROM 07:00 HOURS TO 5-5-18 03:00 HOURS.

2. ALL SIGNING, STRIPING, AND TRAFFIC CONTROL DEVICES SHALL CONFORM TO THE (CURRENT) STATE OF CALIFORNIA DEPARTMENT OF TRANSPORTATION (CALTRANS) STANDARD PLANS AND STANDARD SPECIFICATIONS, CALIFORNIA MUTCD, AND ANY ADDENDUMS THERETO, AND AS SHOWN ON THESE PLANS, SYMBOLS AND ABBREVIATIONS USED ARE SHOWN ON CALTRANS STANDARD PLANS.
3. THERE WILL BE NO INTERFERENCE WITH TRAFFIC SIGNALS OR CROSSWALKS.
4. CONES WILL BE 28" MINIMUM HEIGHT AND HAVE REFLECTORIZED SLEEVES FOR NIGHT WORK.
5. POLICE WILL DIRECT TRAFFIC IF NECESSARY.

TCP FOR:	BIOCHEMISTRY LLC: "BIOCHEMISTRY"
LOCATION:	ALTERNATING CURB LANE CLOSURE OF WESTCHESTER PL BTWN 12TH ST & COUNTRY CLUB DR LOS ANGELES, CALIFORNIA
CONTACT:	MIKE TARIS OFFICE# 818-706-8022 MICHAEL WESLEY PH# 818-517-6271
	JCL TRAFFIC SERVICES (213) 622-9775 C31-CA Lic # 805357
DATE / REVISIONS	DRAFTER: MARIO MENJIVAR SCALE: N.T.S. FILM LA: MG